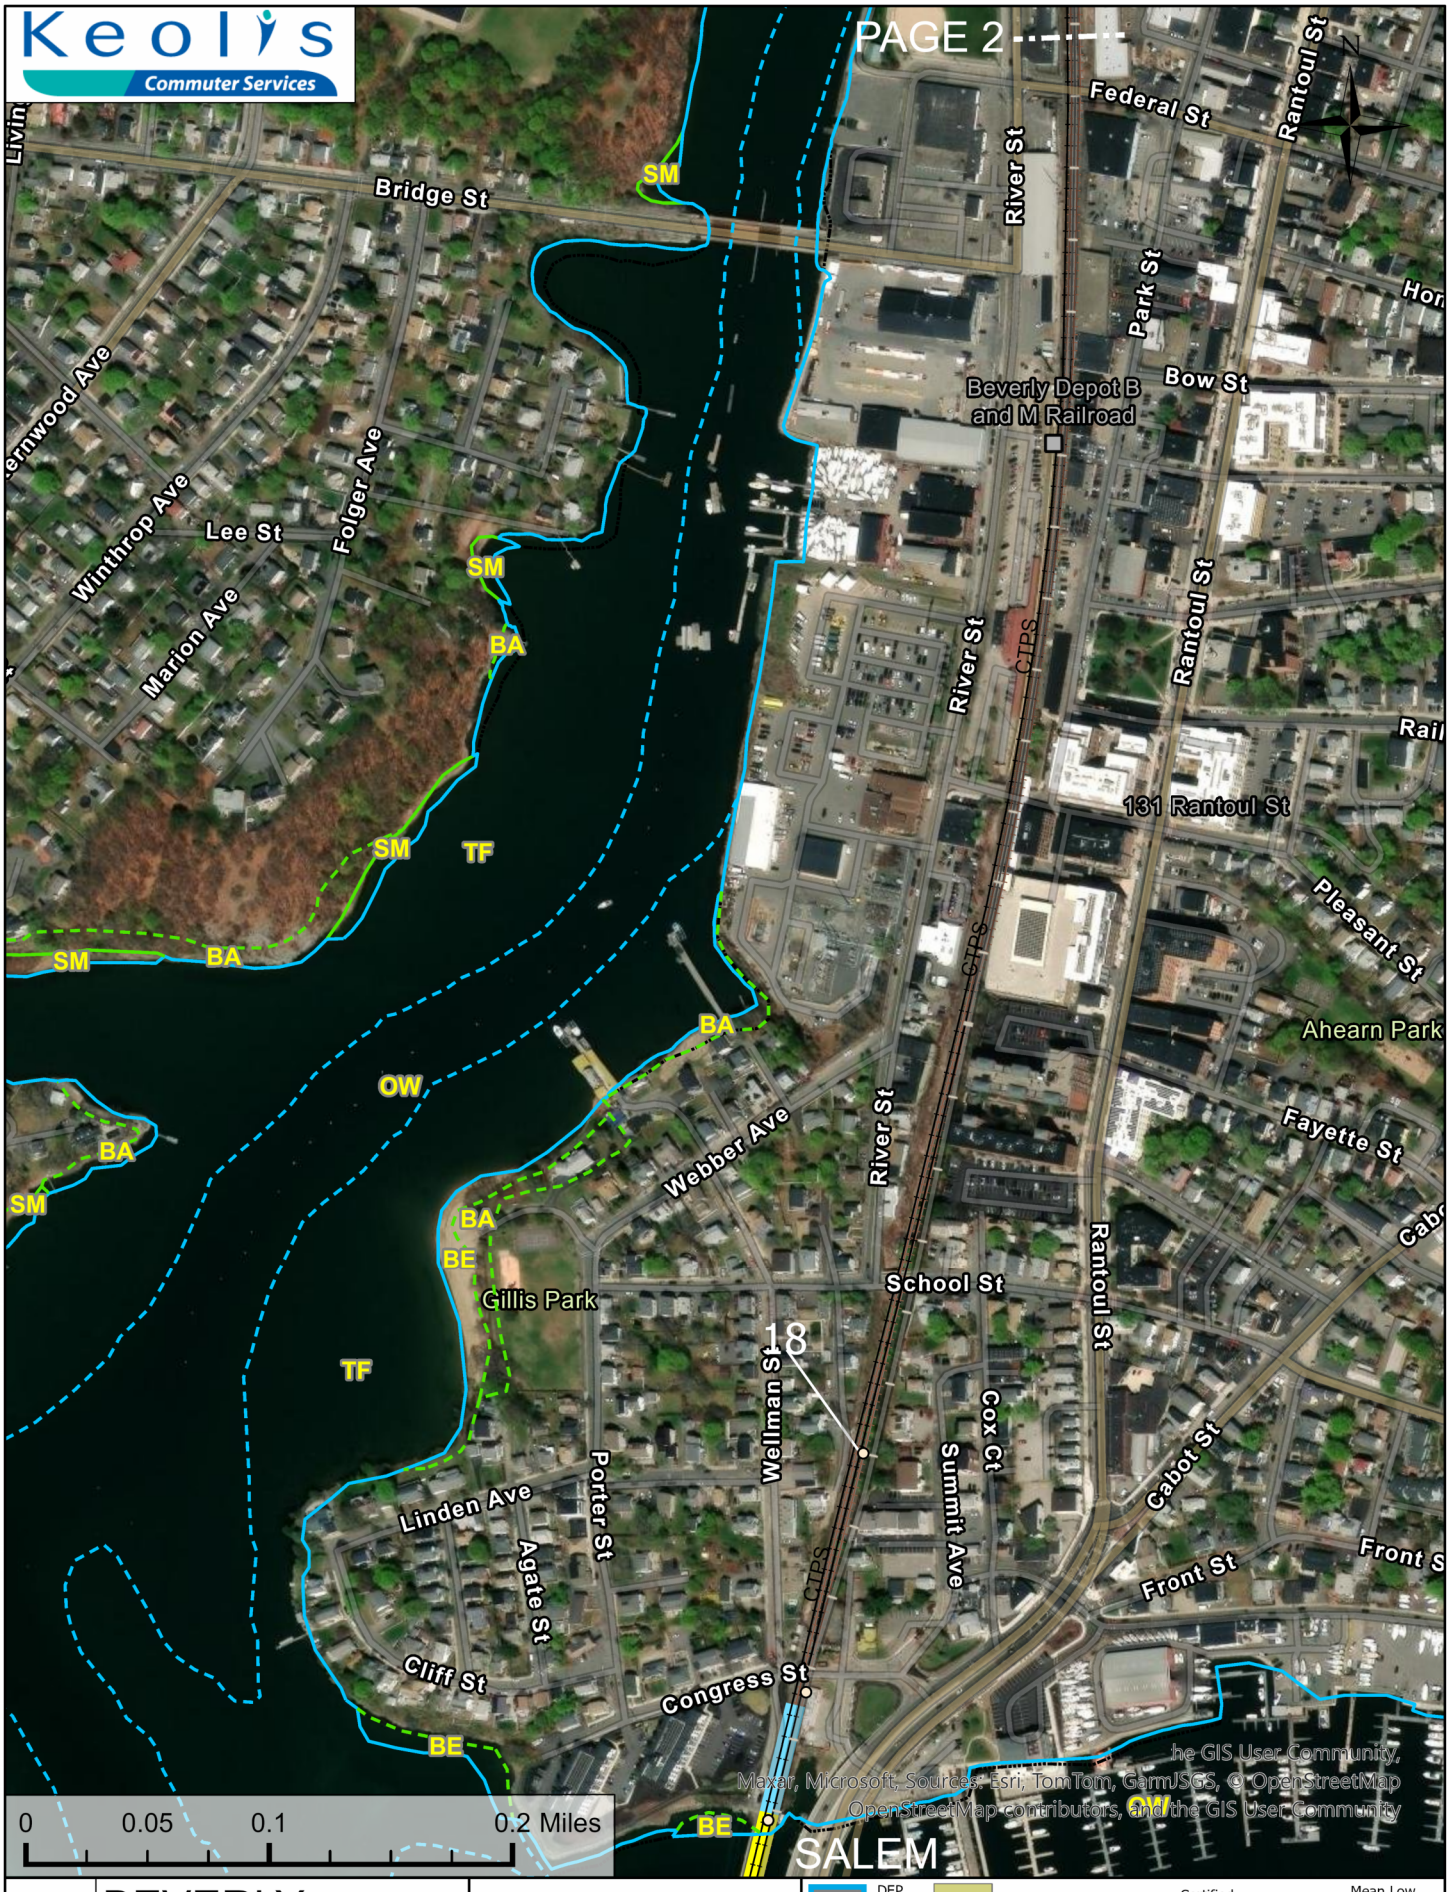

TOWN:	BEVERLY
DATE:	1/1/2025
SCALE:	1:5,000
SHEET:	1 OF 5

1-YEAR SPRAY INTERVAL
2-YEAR SPRAY INTERVAL
NO SPRAY

DEP Zone I
DEP Zone II
IWPA
ZONE A
ZONE B
NHESP Priority Habitats
Certified Vernal Pool
Shoreline
Hydrologic Connection
Mean Low Water Line
Apparent Wetland Limit
Closure Line



TOWN:	BEVERLY
DATE:	1/1/2025
SCALE:	1:5,000
SHEET:	2 OF 5

1-YEAR SPRAY INTERVAL
2-YEAR SPRAY INTERVAL
NO SPRAY

DEP Zone I
DEP Zone II
IWPA
ZONE A
ZONE B
NHESP Priority Habitats
Certified Vernal Pool
Shoreline
Hydrologic Connection
Mean Low Water Line
Apparent Wetland Limit
Closure Line



TOWN:	BEVERLY
DATE:	1/1/2025
SCALE:	1:5,000
SHEET:	3 OF 5

- 1-YEAR SPRAY INTERVAL
- 2-YEAR SPRAY INTERVAL
- NO SPRAY

- DEP Zone I
- DEP Zone II
- IWPA
- ZONE A
- ZONE B
- NHESP Priority Habitats
- Certified Vernal Pool
- Shoreline
- Hydrologic Connection
- Mean Low Water Line
- Apparent Wetland Limit
- Closure Line



TOWN:	BEVERLY
DATE:	1/1/2025
SCALE:	1:5,000
SHEET:	4 OF 5

- 1-YEAR SPRAY INTERVAL
- 2-YEAR SPRAY INTERVAL
- NO SPRAY
- DEP Zone I
- DEP Zone II
- IWPA
- ZONE A
- ZONE B
- NHESP Priority Habitats
- Certified Vernal Pool
- Shoreline
- Hydrologic Connection
- Mean Low Water Line
- Apparent Wetland Limit
- Closure Line

EASTERN ROUTE MAIN LINE



TOWN:	BEVERLY
DATE:	1/1/2025
SCALE:	1:5,000
SHEET:	5 OF 5

1-YEAR SPRAY INTERVAL
2-YEAR SPRAY INTERVAL
NO SPRAY

DEP Zone I
DEP Zone II
IWPA
ZONE A
ZONE B
NHESP Priority Habitats
Certified Vernal Pool
Shoreline
Hydrologic Connection
Mean Low Water Line
Apparent Wetland Limit
Closure Line